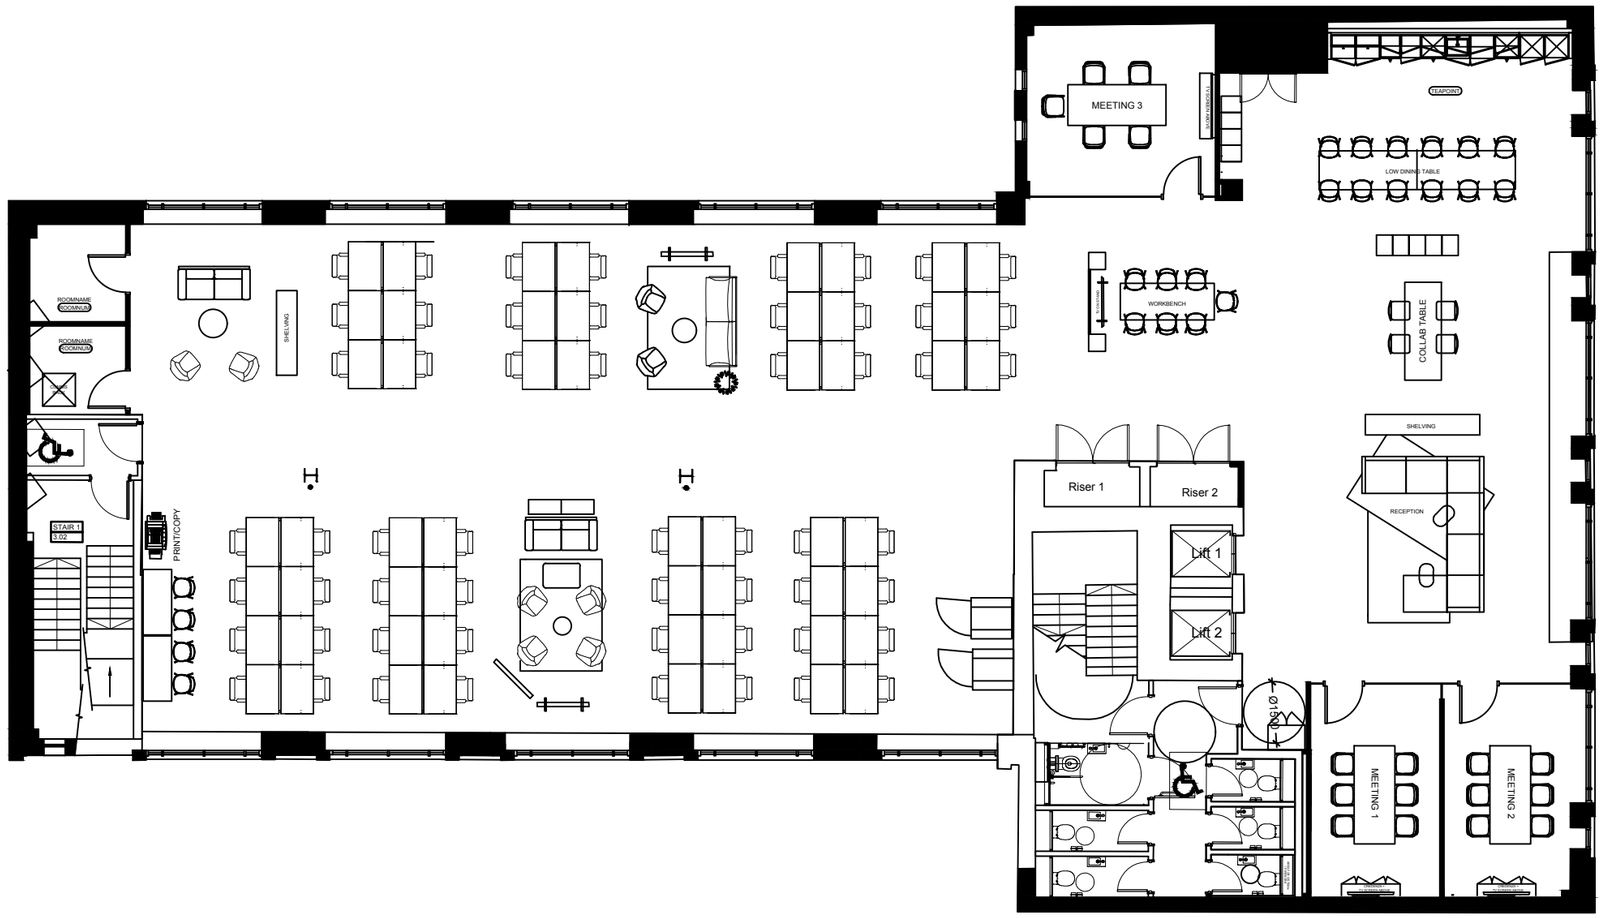

All designs are the sole property of Knotel Inc. and may not be used, transferred, or disclosed to a third party without their express permission. No dimensions or other information should be inferred from the electronic copy unless specifically shown on the hard copy drawings or specifications. Do not scale from this drawing. Figured dimensions only are to be used 'For Construction' and any scaling of the drawing will be at the Contractor's risk. Contractor to verify all dimensions, levels, and components on-site. Any discrepancies shall be addressed in writing to Knotel Inc. for clarification prior to the commencement of the work, otherwise to Contractor shall bear the full responsibility for any associated cost. Any claims for variations or extras shall be submitted to Knotel Inc. for assessment prior to approval of any such variation or extra. This drawing is to be read in conjunction with all other contract documentation.

GENERAL NOTES

REVISIONS

ID	NAME	DATE	COMMENTS

TESTFIT

PROPERTY ADDRESS

4th floor, 80 OLD ST

CLIENT

/

GROWTH STAGE	SCALE
N/A	1:150
DRAWN BY	CHECKED BY
LJ	IB

FILE NAME

80 Old St _ 4th floor_layout

KNOTEL